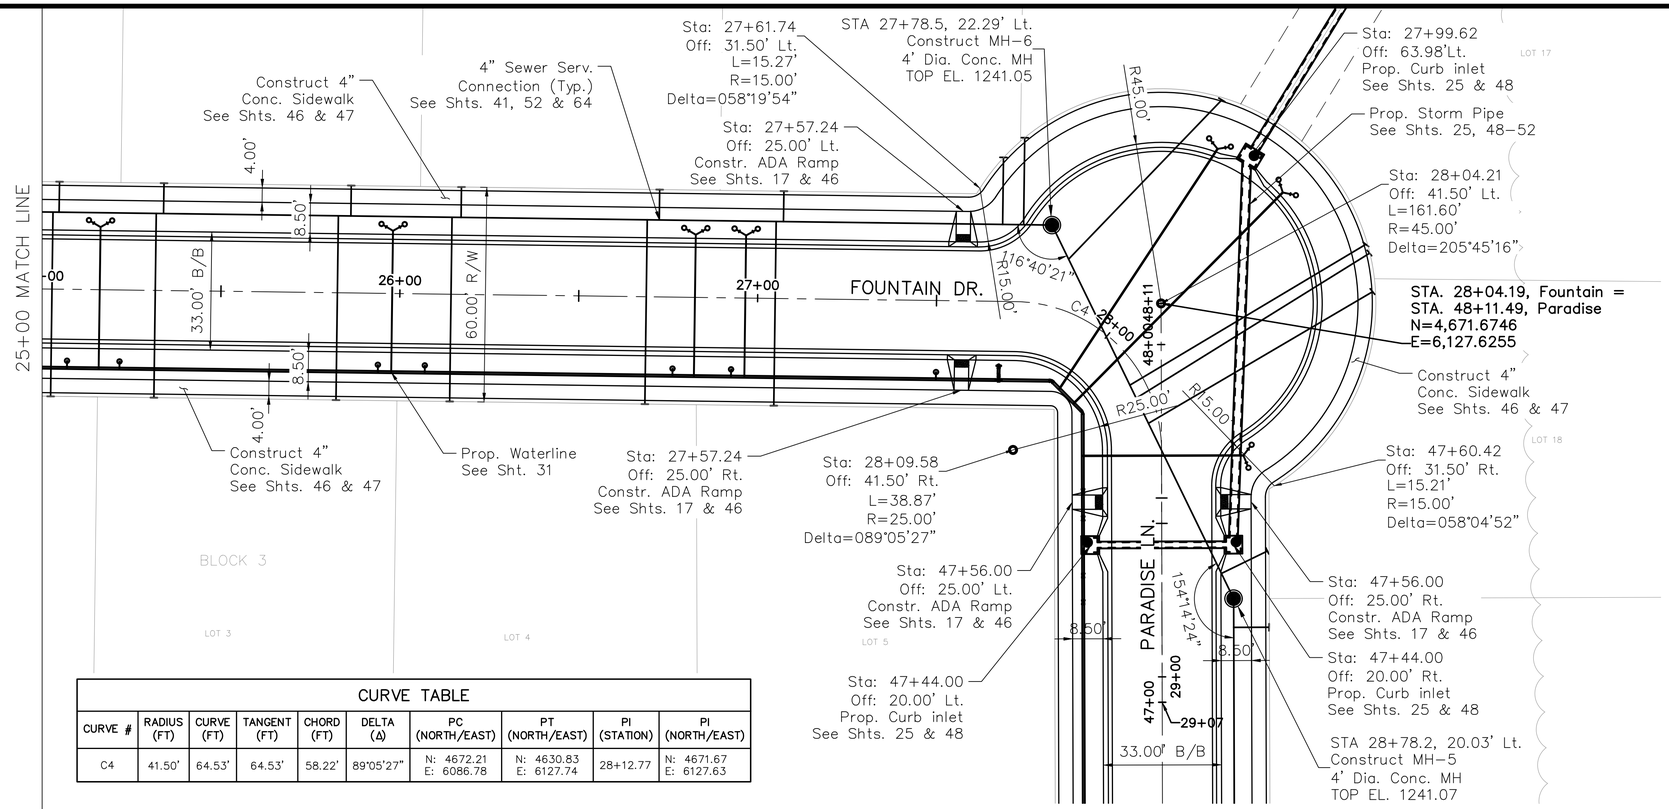

CURVE TABLE									
CURVE #	RADIUS (FT)	CURVE (FT)	TANGENT (FT)	CHORD (FT)	DELTA (Δ)	PC (NORTH/EAST)	PT (NORTH/EAST)	PI (STATION)	PI (NORTH/EAST)
C4	41.50'	64.53'	64.53'	58.22'	89°05'27"	N: 4672.21 E: 6086.78	N: 4630.83 E: 6127.74	28+12.77	N: 4671.67 E: 6127.63

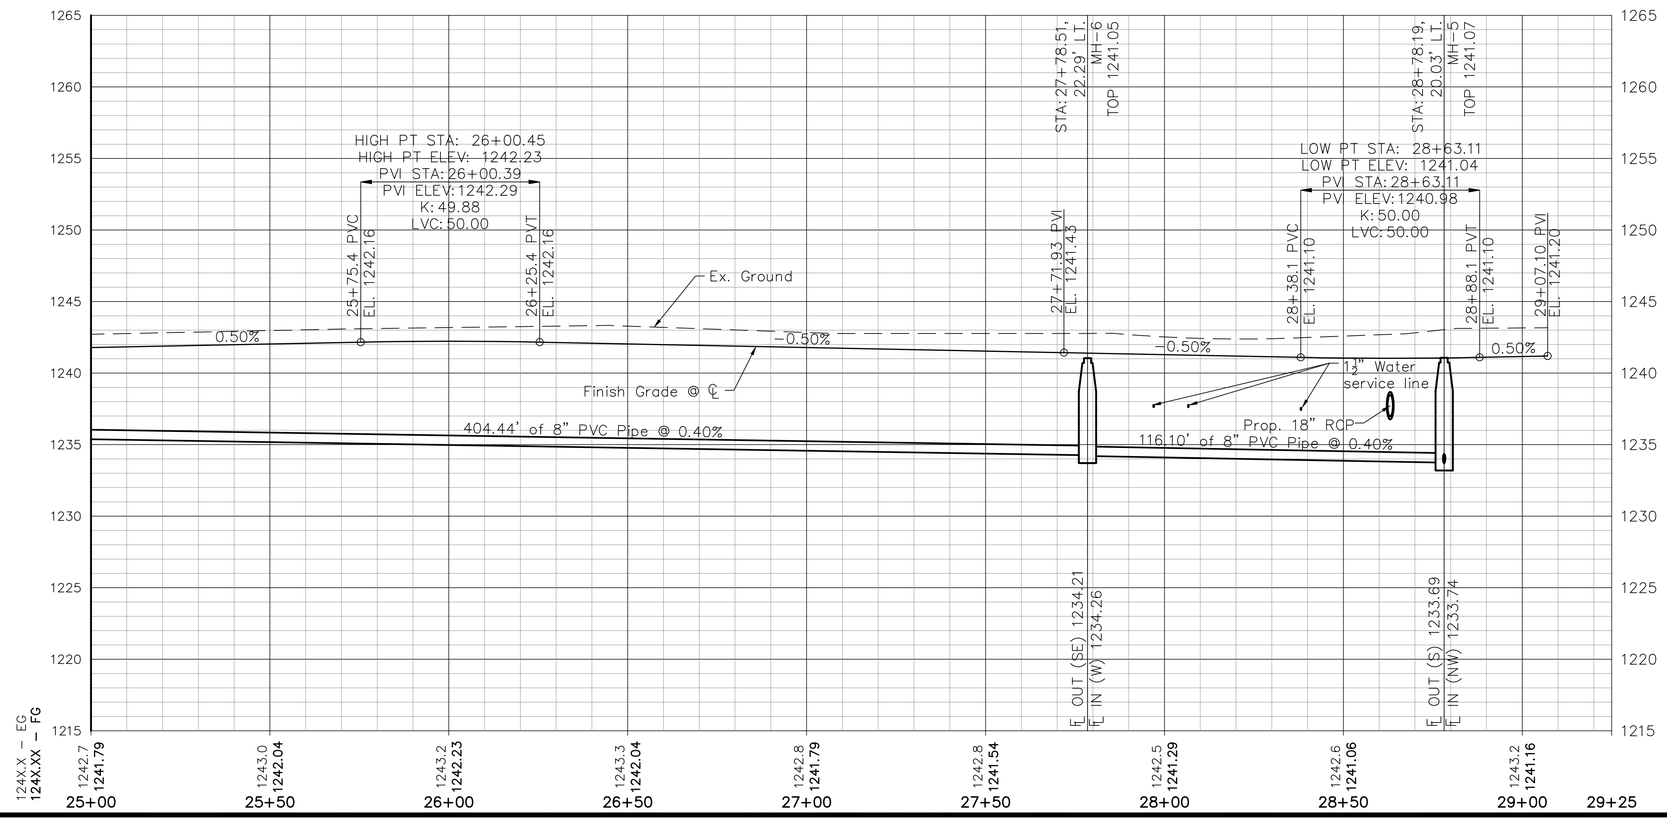

REVISIONS		
NO.	DATE	DESCRIPTION
1	11/18/21	Revised Lot Grading & Sidewalks

EARLES ENGINEERING & INSPECTION, INC.
Civil & Structural Engineers
Construction Inspectors-Surveyors
Email: earlesinc@earleseng.com

KANSAS

RYAN ADDITION STREET & SANITARY SEWER FOUNTAIN DRIVE STA. 25+00 TO 29+25

CITY OF SALINA

JASON P. DICKMAN LICENSE 18137 11/18/2021 KANSAS PROFESSIONAL ENGINEER

ENGINEER:	JPD
CHECKED BY:	PWE
DRAWN BY:	DRB/BFS/JMR
DATE:	11-15-2021
PROJECT NO:	13-23
SHEET:	8 of 94

Revised By: JDICKMAN
Plotted: 9/28/2021 4:50 PM

Filename: 13-23_C001 FOUNTAIN DR_2.DWG
File Location: F:\F-Drive\2013\13-23 Ryan Add\Civil\Drawings\Plan Set