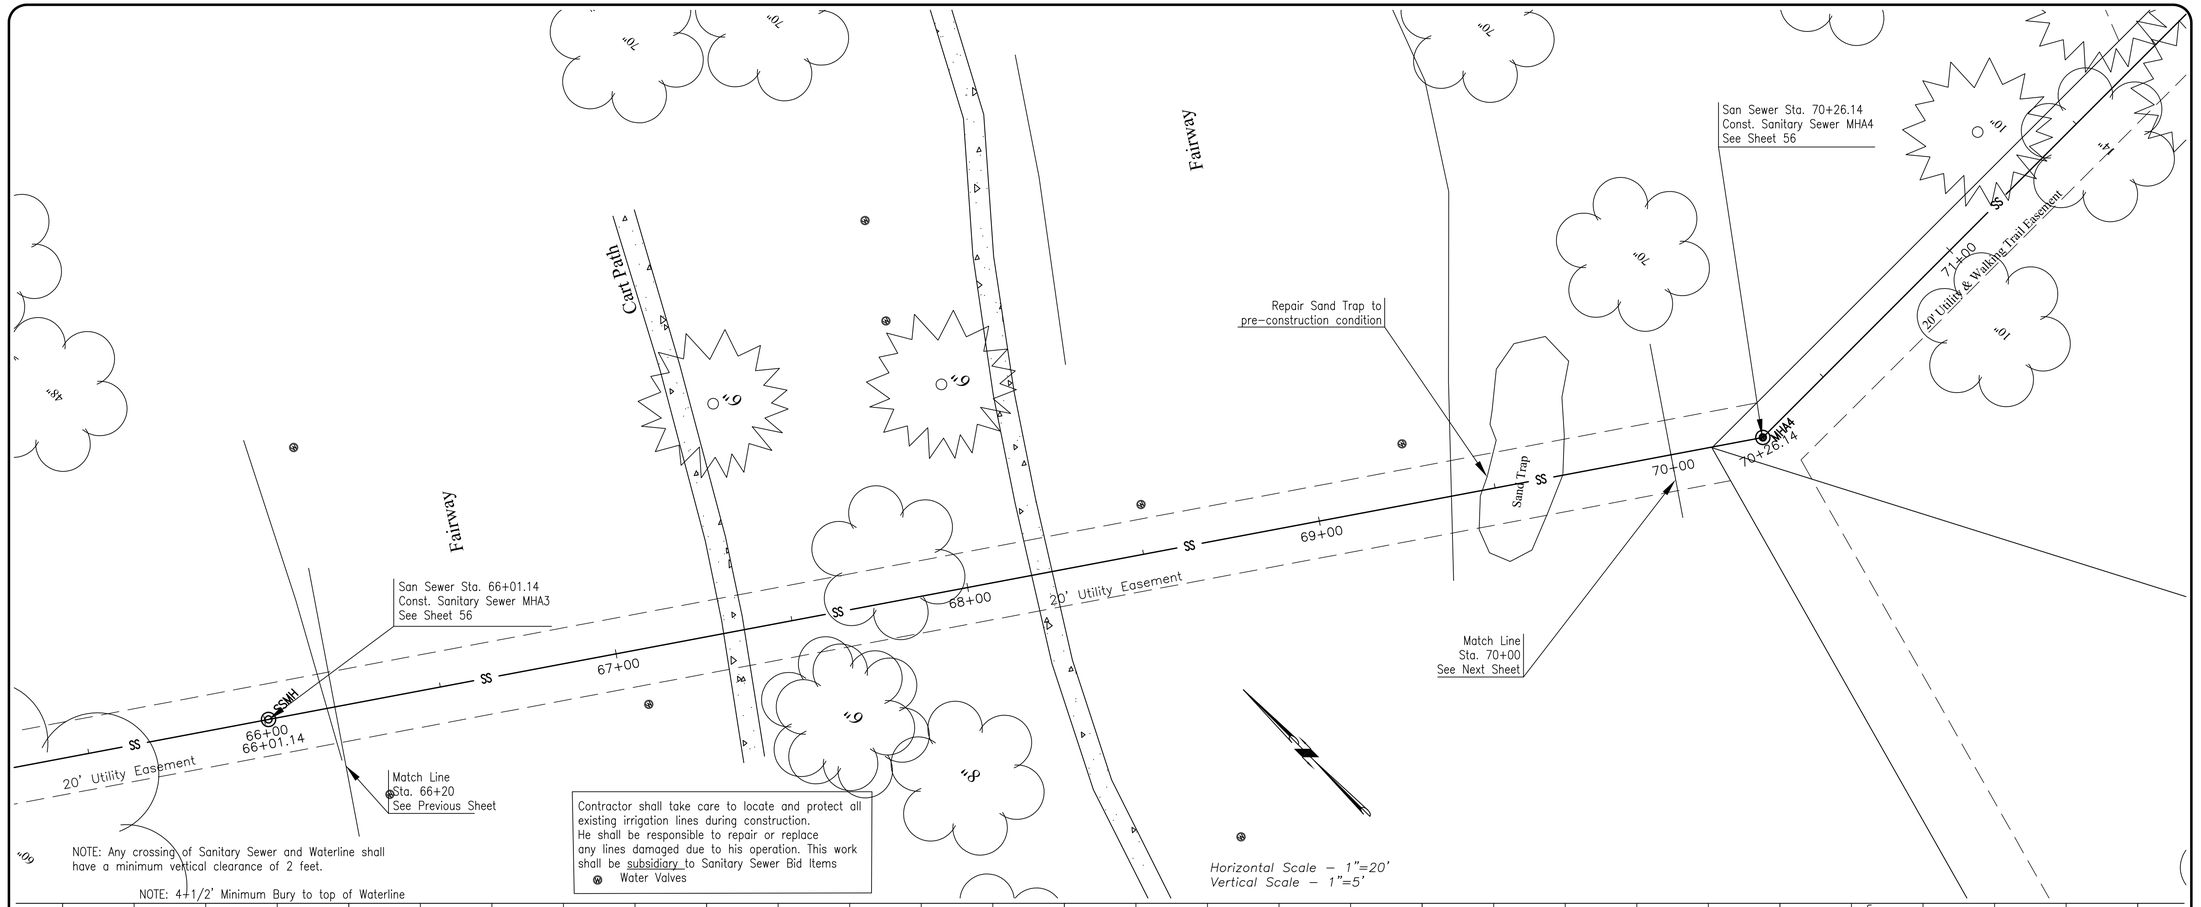

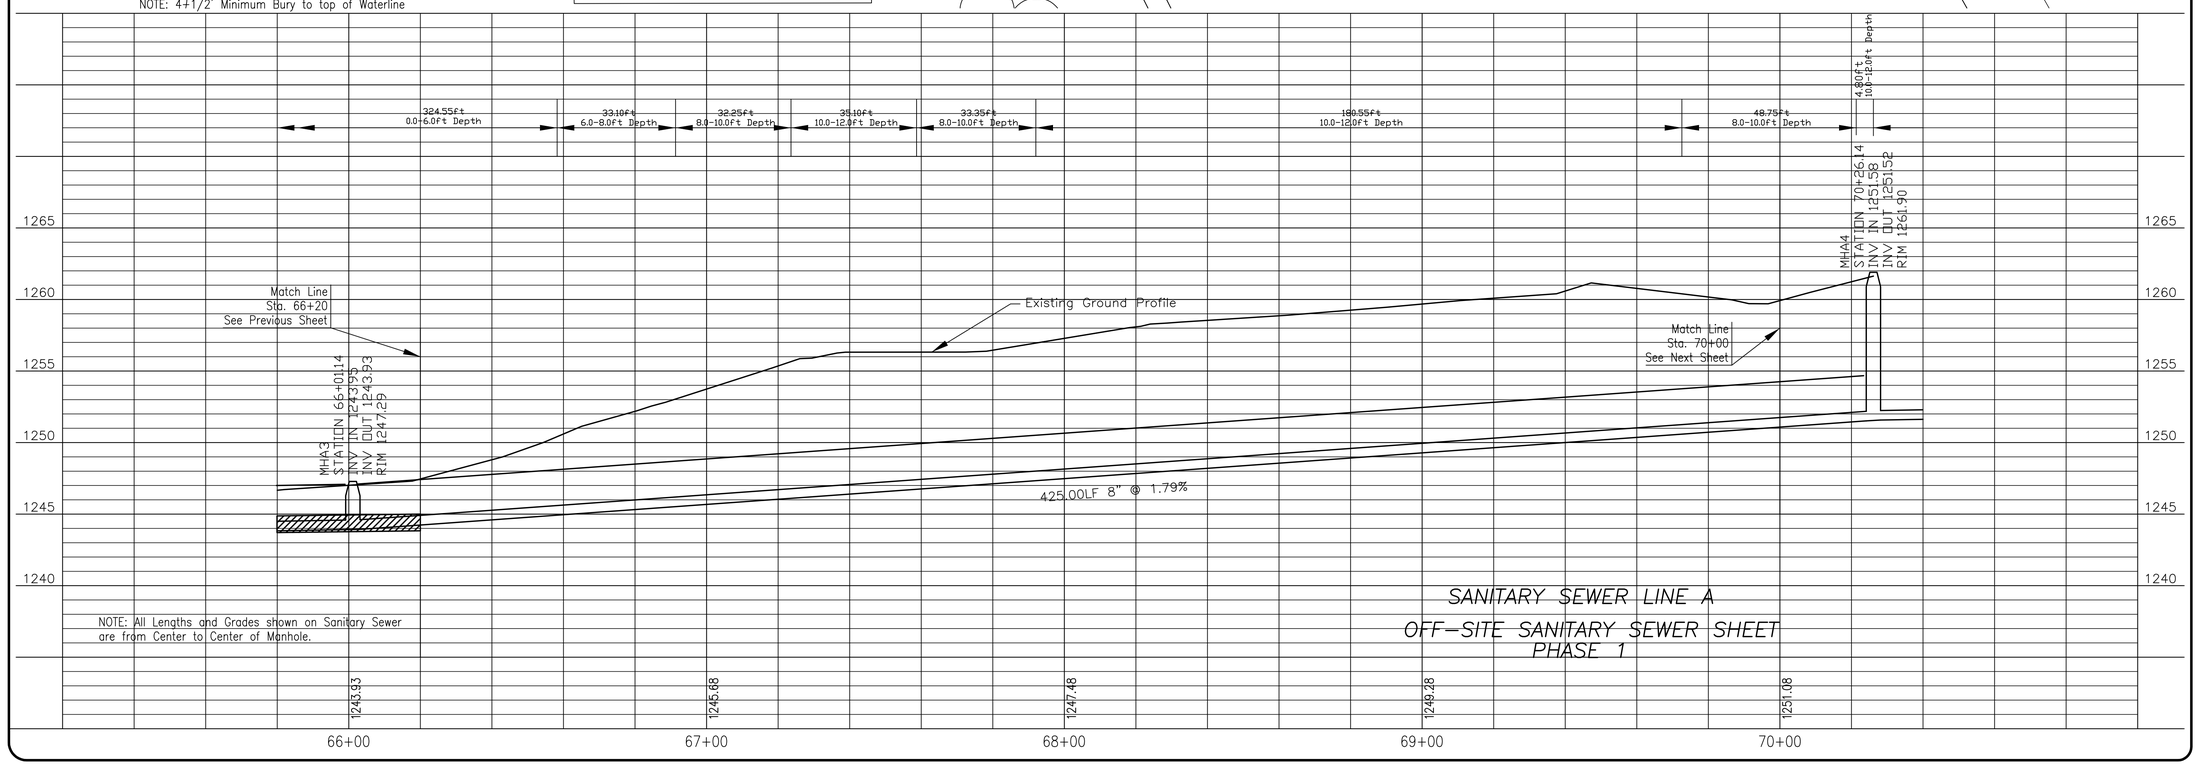

SANITARY SEWER LINE A

OFF-SITE SANITARY SEWER SHEET
PHASE 1

REVISIONS

Waterline/San Sewer Sheet
Grand Prairie Addition
City of Salina, KS

CAMPBELL & JOHNSON ENGINEERS, P.A.
ENGINEERS • ARCHITECTS • LAND SURVEYORS
PROJECTS: CONCORDIA, KANSAS • JUNCTION CITY, KANSAS 800-270-1703

DRAWN	GLA
CHECKED	DND
DATE	10/16/2009
SCALE	1" = 20'
JOB NO.	07074

SHEET

32/77