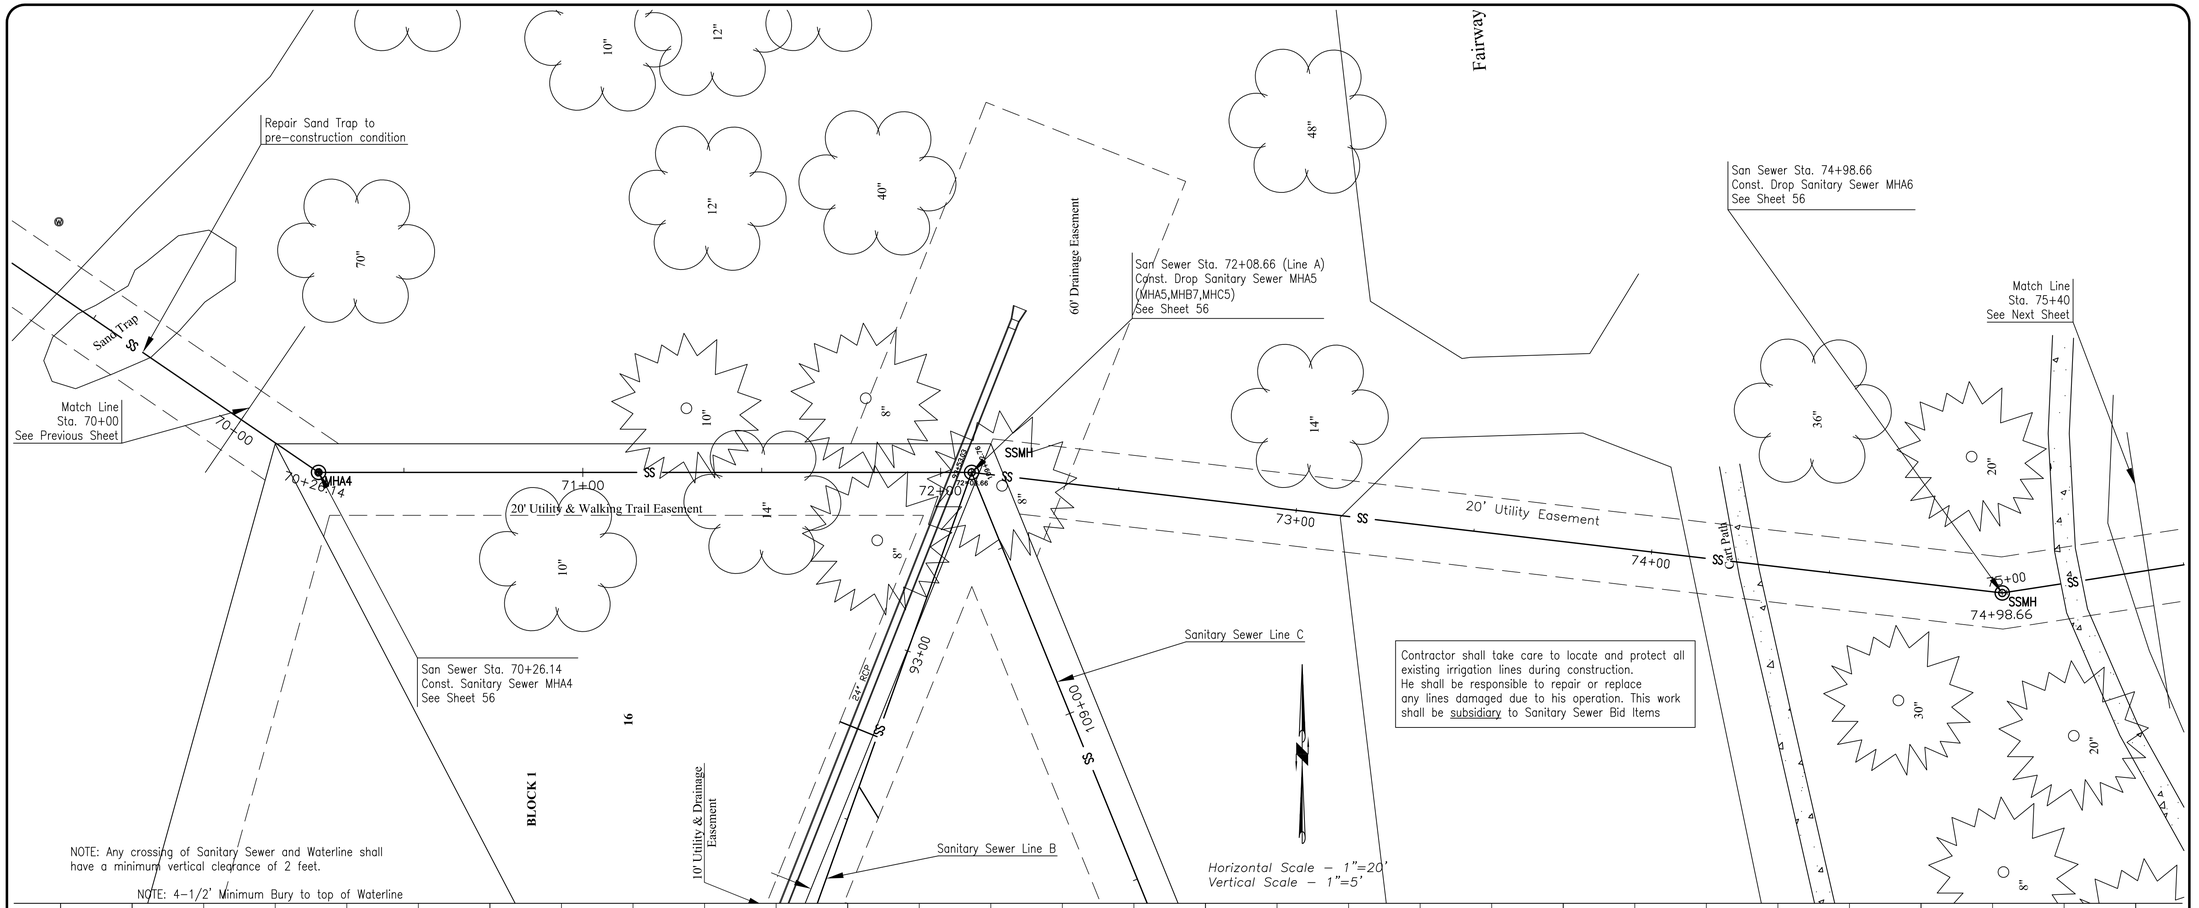

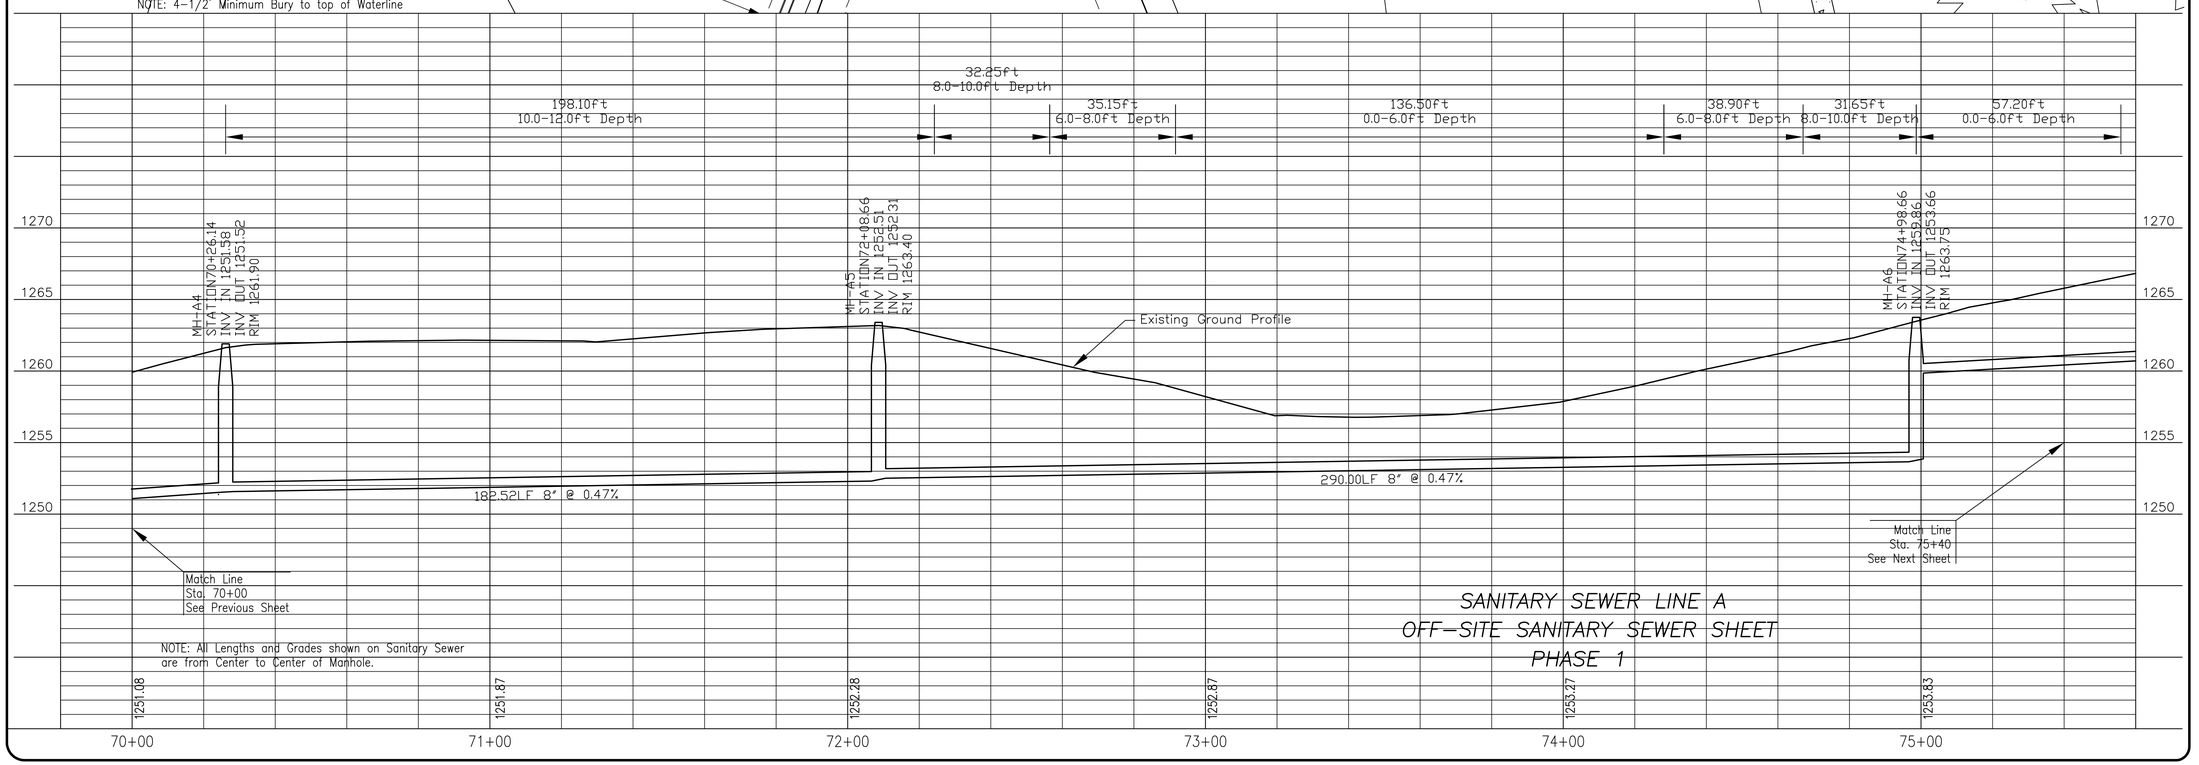

SANITARY SEWER LINE A
OFF-SITE SANITARY SEWER SHEET
PHASE 1

REVISIONS

Waterline/San Sewer Sheet
Grand Prairie Addition
City of Salina, KS

CAMPBELL & JOHNSON ENGINEERS, P.A.
ENGINEERS • ARCHITECTS • LAND SURVEYORS
800 SOUTH CONCORDIA, SALINA, KANSAS 785-823-8155

DRAWN	GLA
CHECKED	DND
DATE	10/16/2009
SCALE	1" = 20'
JOB NO.	07074
SHEET	33/77