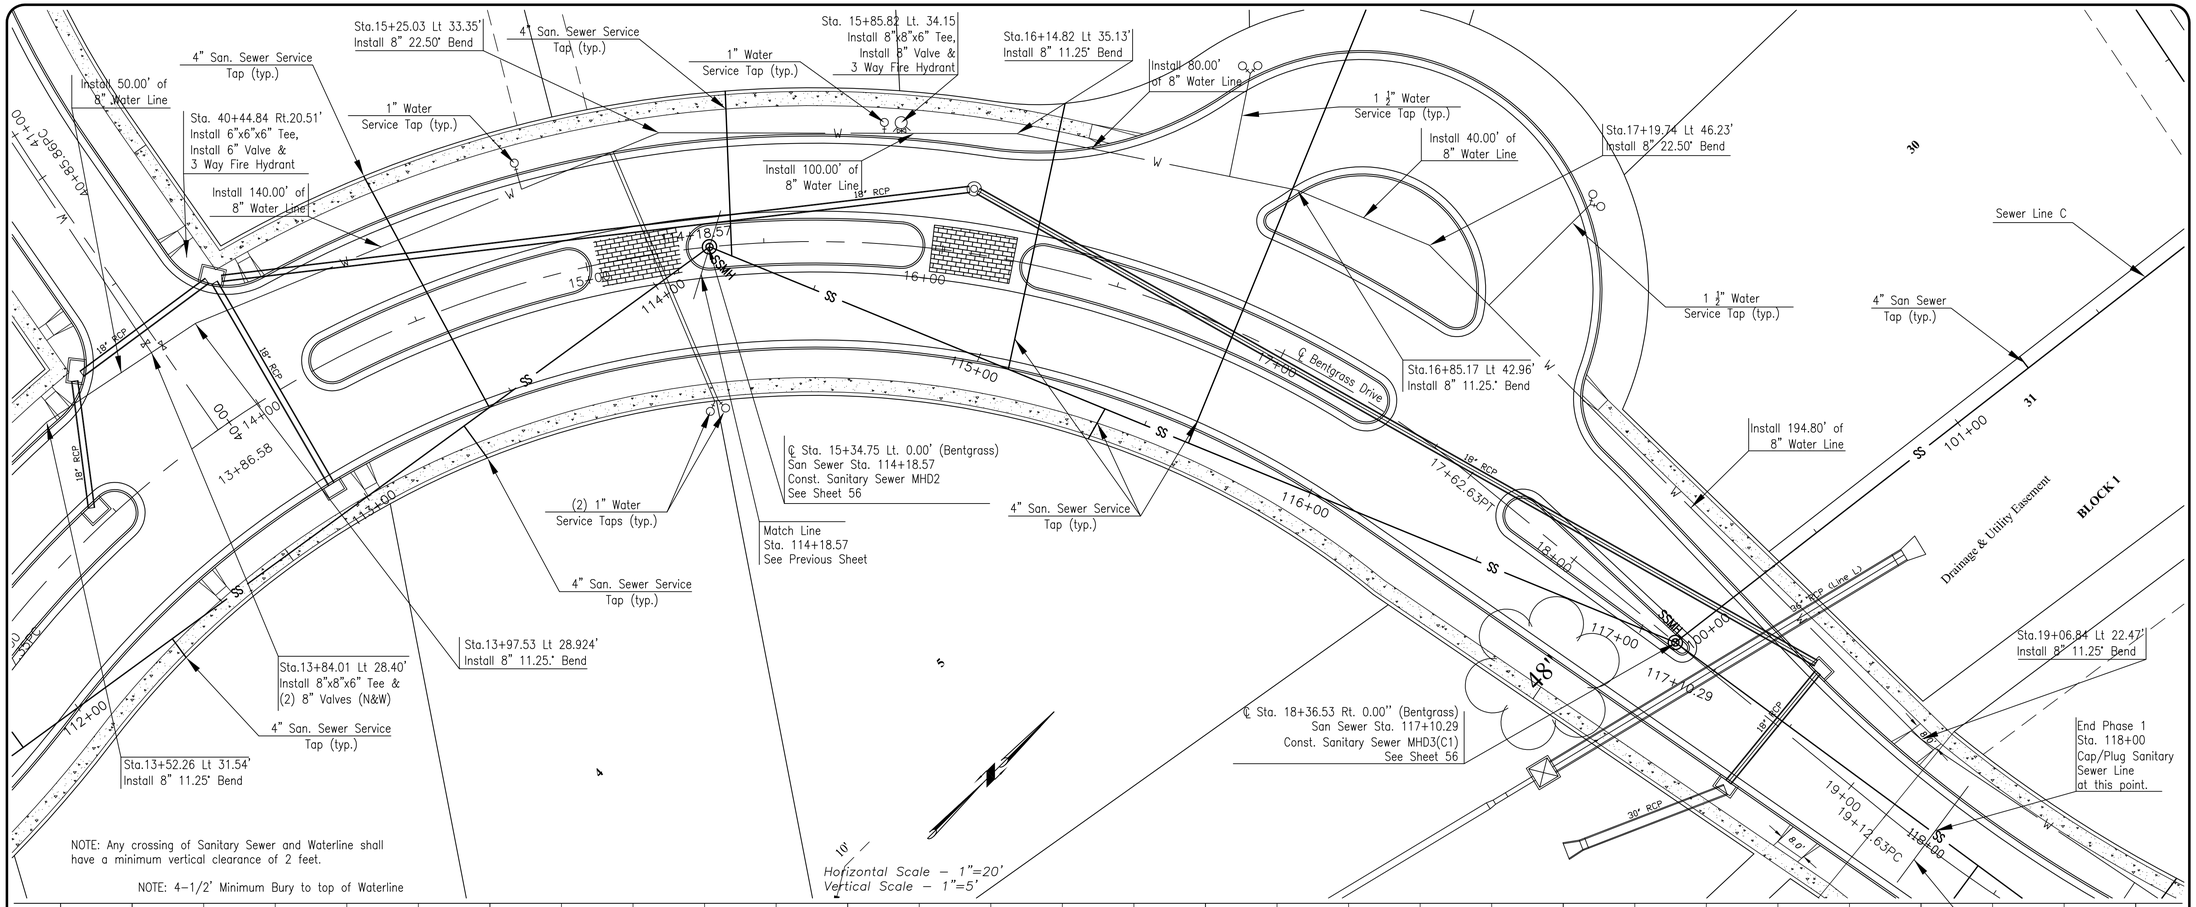

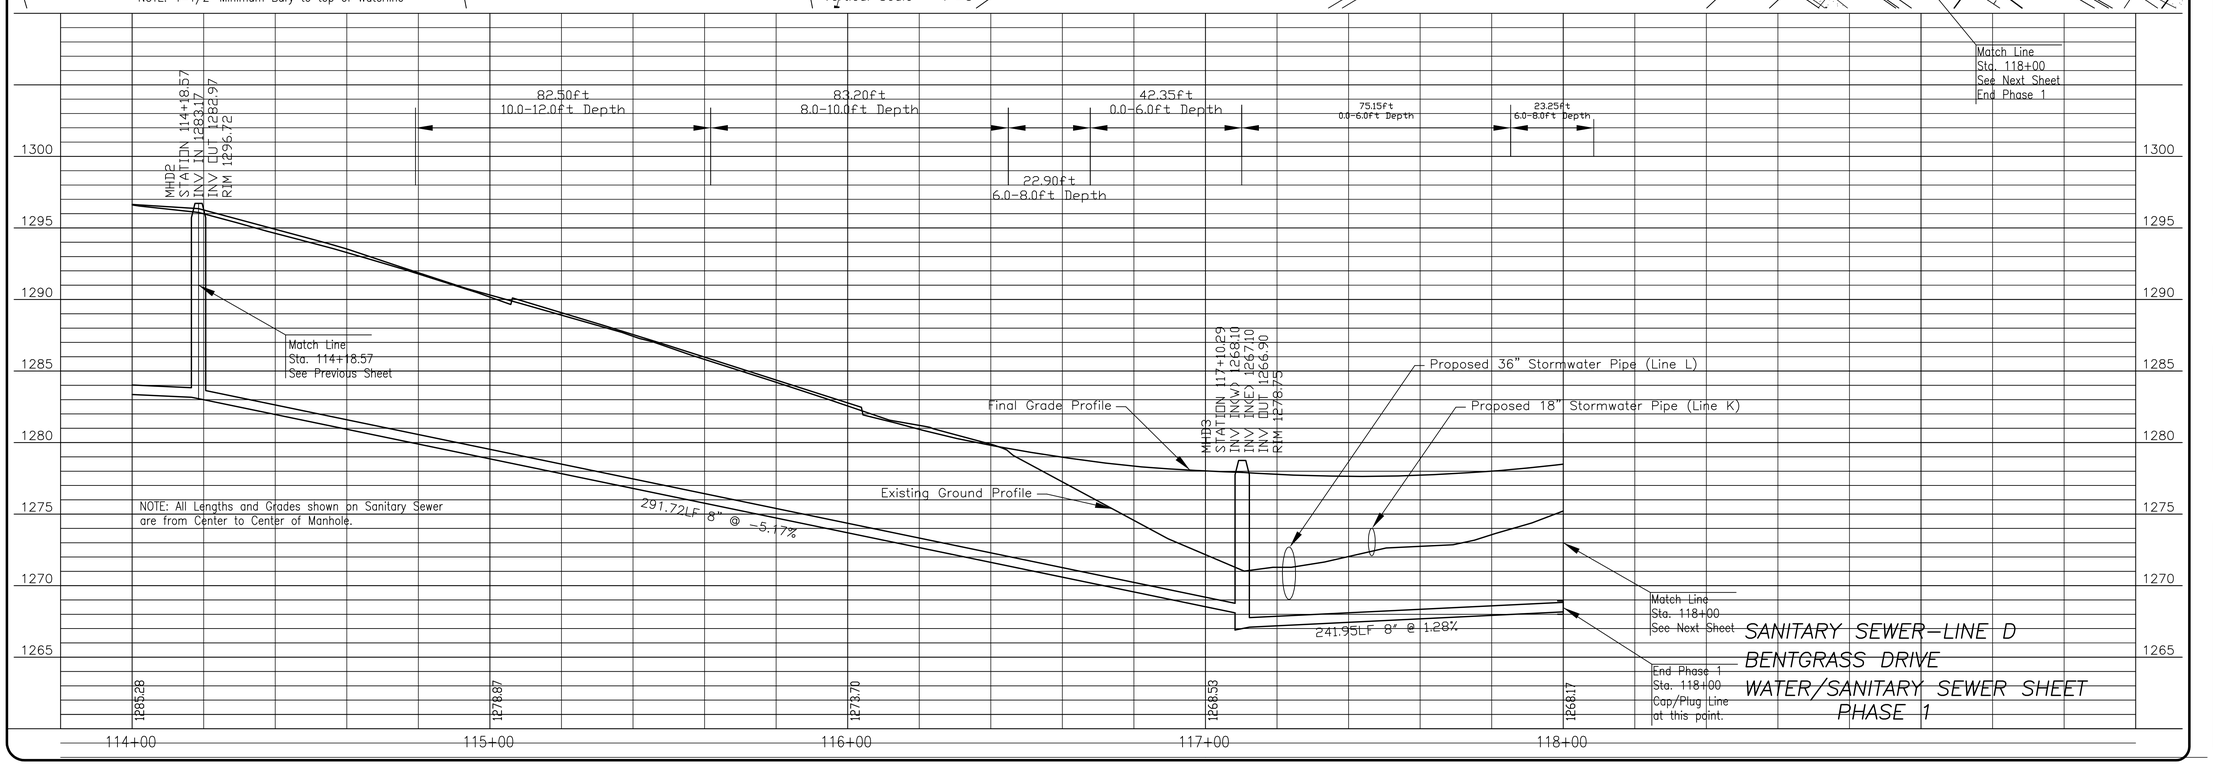

SANITARY SEWER-LINE D
BENTGRASS DRIVE
WATER/SANITARY SEWER SHEET
PHASE 1

REVISIONS

Waterline/San Sewer Sheet
Grand Prairie Addition
City of Salina, KS

CAMPBELL & JOHNSON ENGINEERS, P.A.
ENGINEERS • ARCHITECTS • LAND SURVEYORS
785-243-1755 CONCORDIA, KANSAS • JUNCTION CITY, KANSAS 866-720-1755

DRAWN
GLA
CHECKED
DND
DATE
10/16/2009
SCALE
1" = 20'
JOB NO.
07074

SHEET
41/77