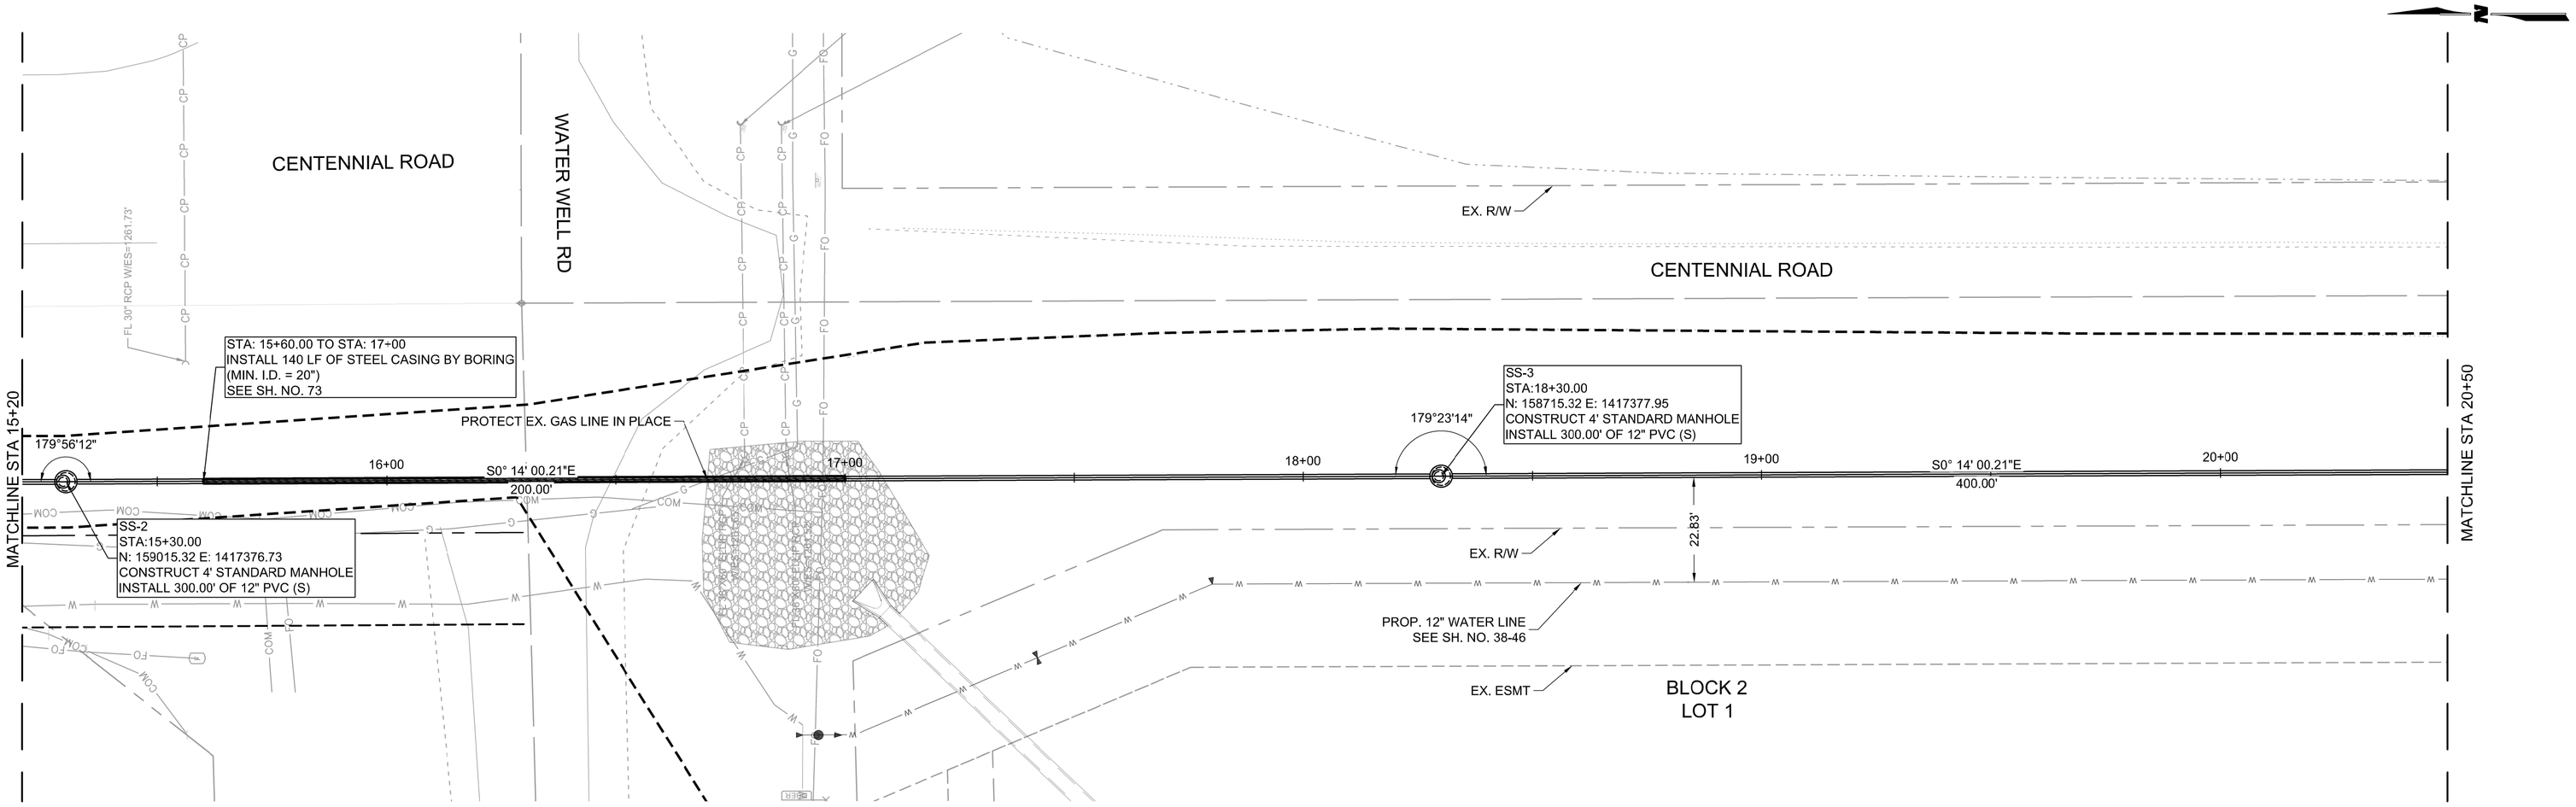

E1 SANITARY SEWER PLAN

SCALE: 1" = 20'

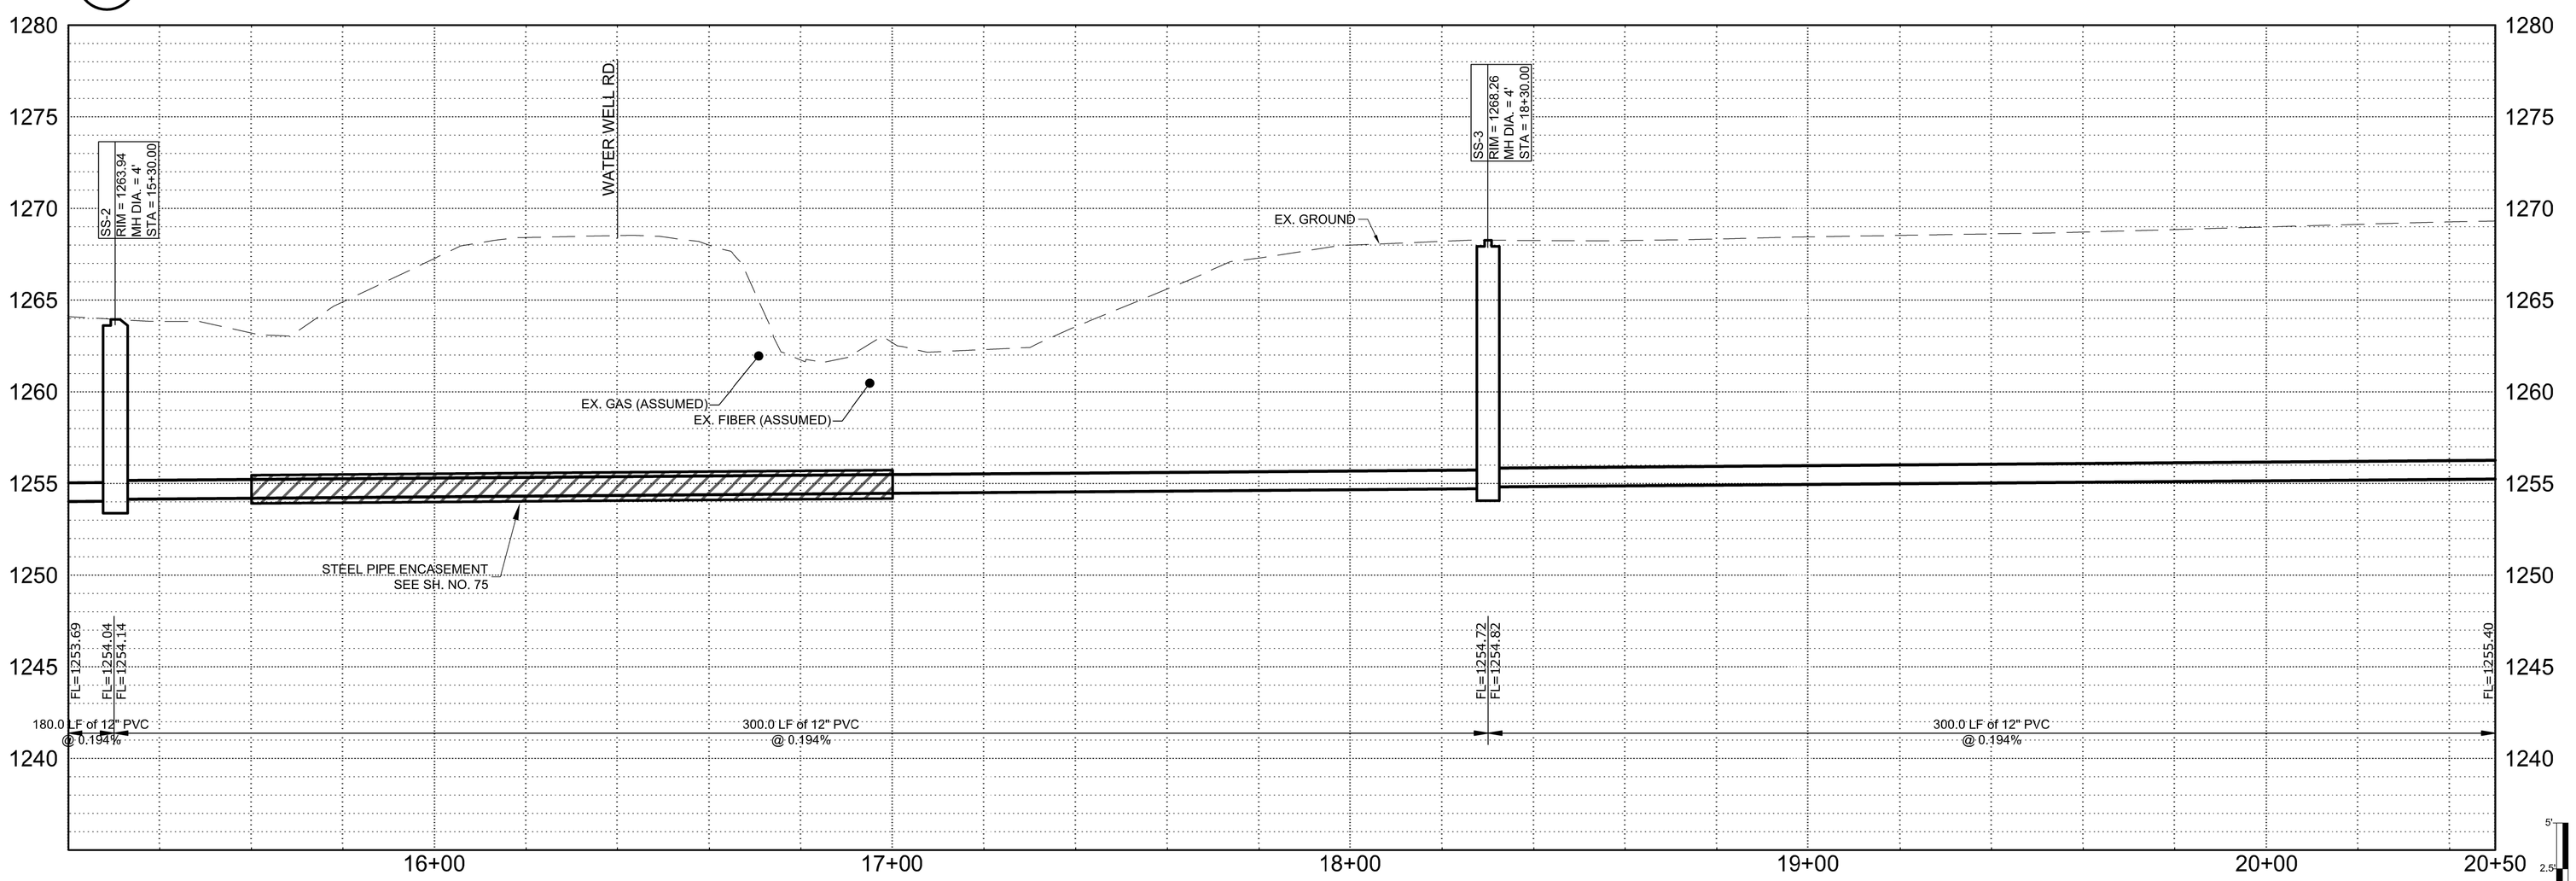

A1 SANITARY SEWER PROFILE

SCALE: 1" = 20'

WILSON & COMPANY
1700 EAST IRON AVE.
SALINA, KS 67401
PHONE: 785-827-0433
FAX: 785-827-5949
www.wilsonco.com

CONSULTANTS

SEAL

DARREN JOHN MEYER
LICENSED
28395
10/21/2024
KANSAS
PROFESSIONAL ENGINEER

PROJECT NAME

CITY OF SALINA, KS
SALINA AIRPORT
AUTHORITY (SAA)
PROJECT 80
PHASE I

REV.	DATE	DESCRIPTION	BY
1	10/18/24	ADDENDUM 1	AJM

PROJECT NO:	24-000-292-01
DESIGNED BY:	TAW
DRAWN BY:	TAW
CHECKED BY:	DJM
DATE:	10/21/2024

SHEET TITLE

SANITARY SEWER PLAN & PROFILE

SHEET NO:

48 OF 103

10/21/2024 W:\Projects\24000292\013_Disciplines_SHEETS\3_Sheets - roadway\2429201-SSPP.dwg