10/21/2024 W:\Projects\2400029201\3_Disciplines_SHEETS\3_Sheets - roadway\2429201-SSPP.dwg

A1

SANITARY SEWER PROFILE

SCALE: 1" = 20'

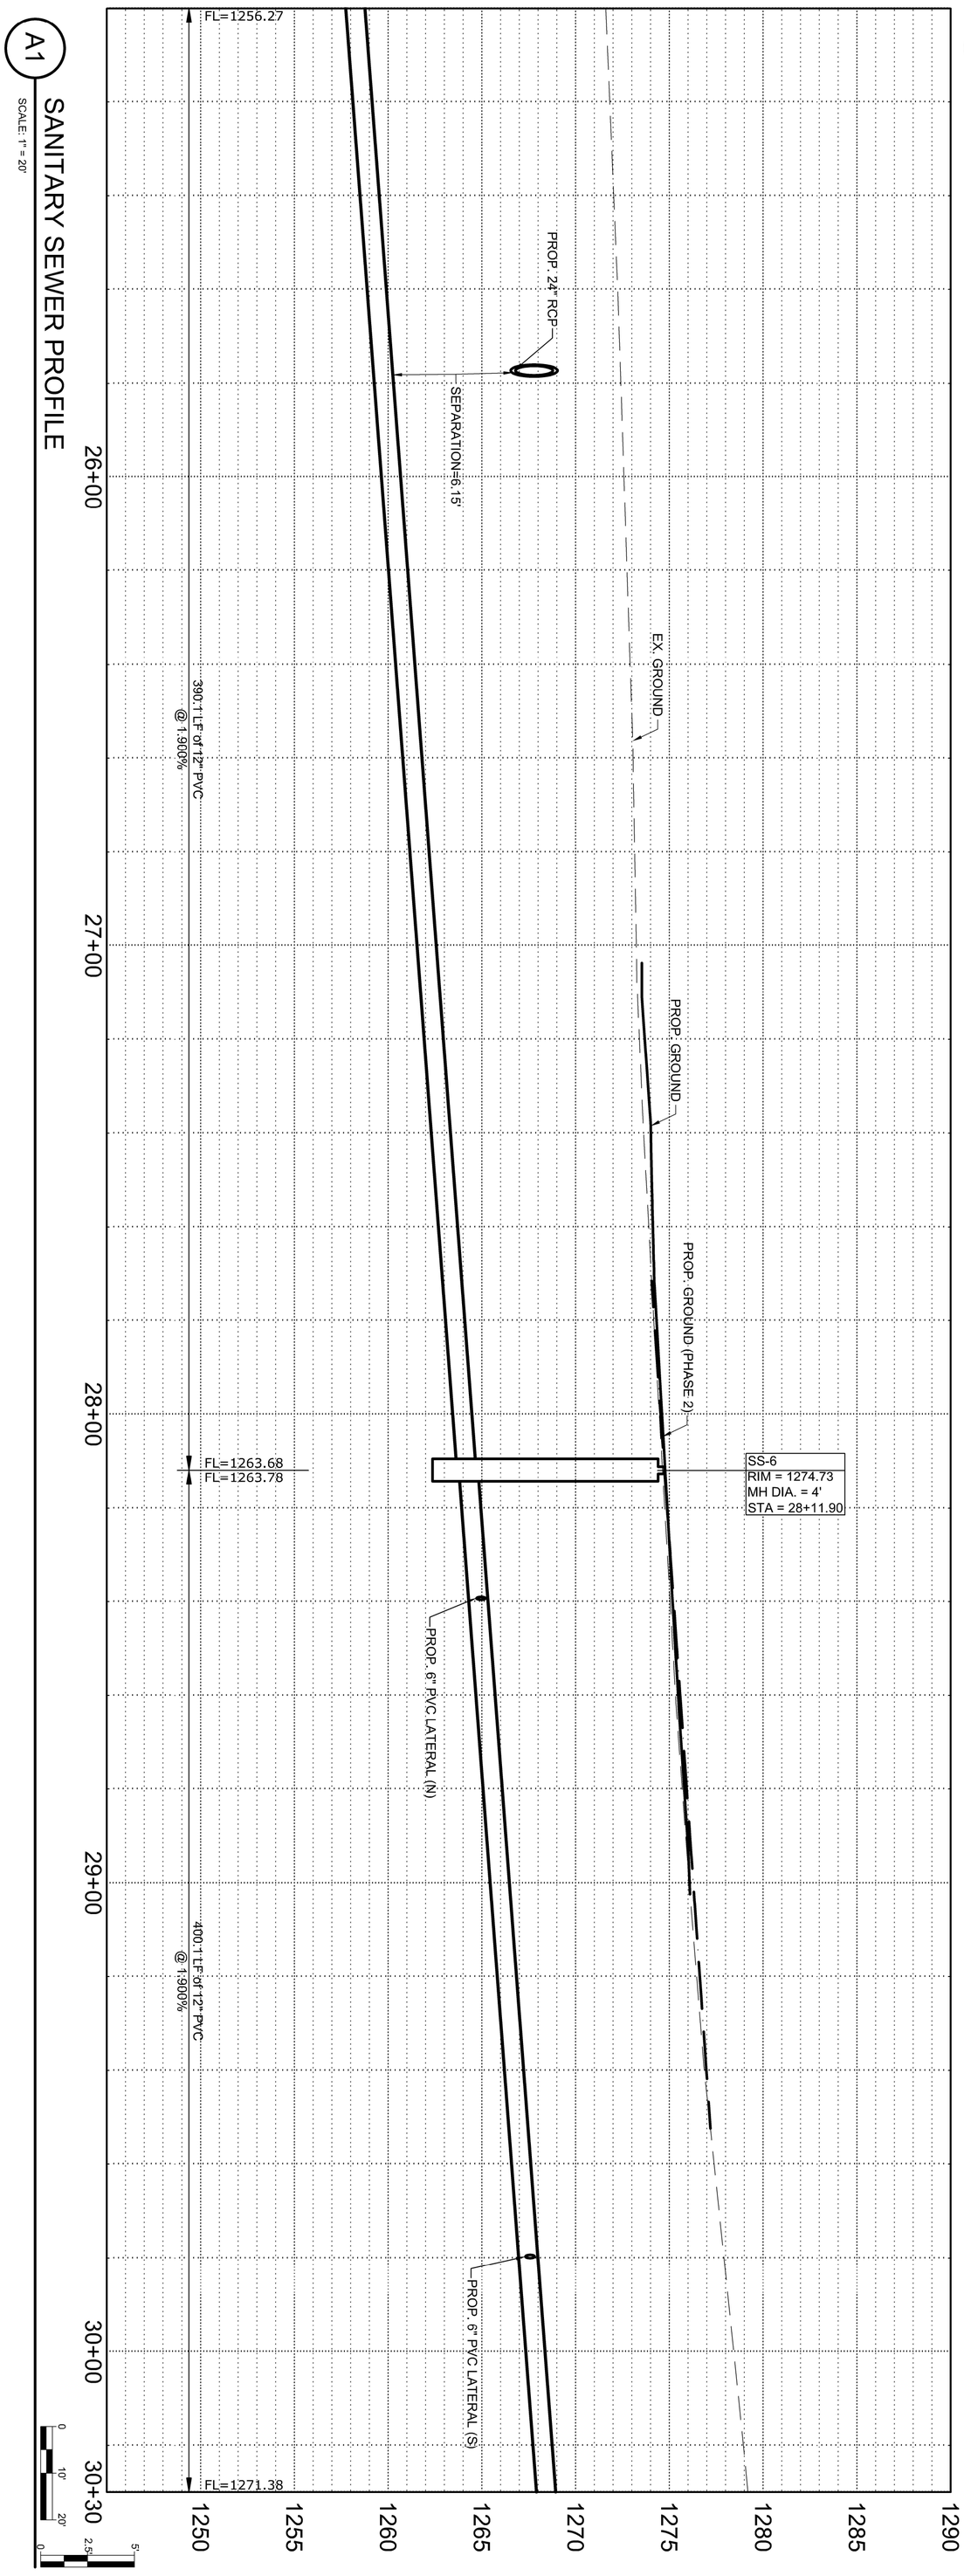

E1

SANITARY SEWER PLAN

SCALE: 1" = 20'

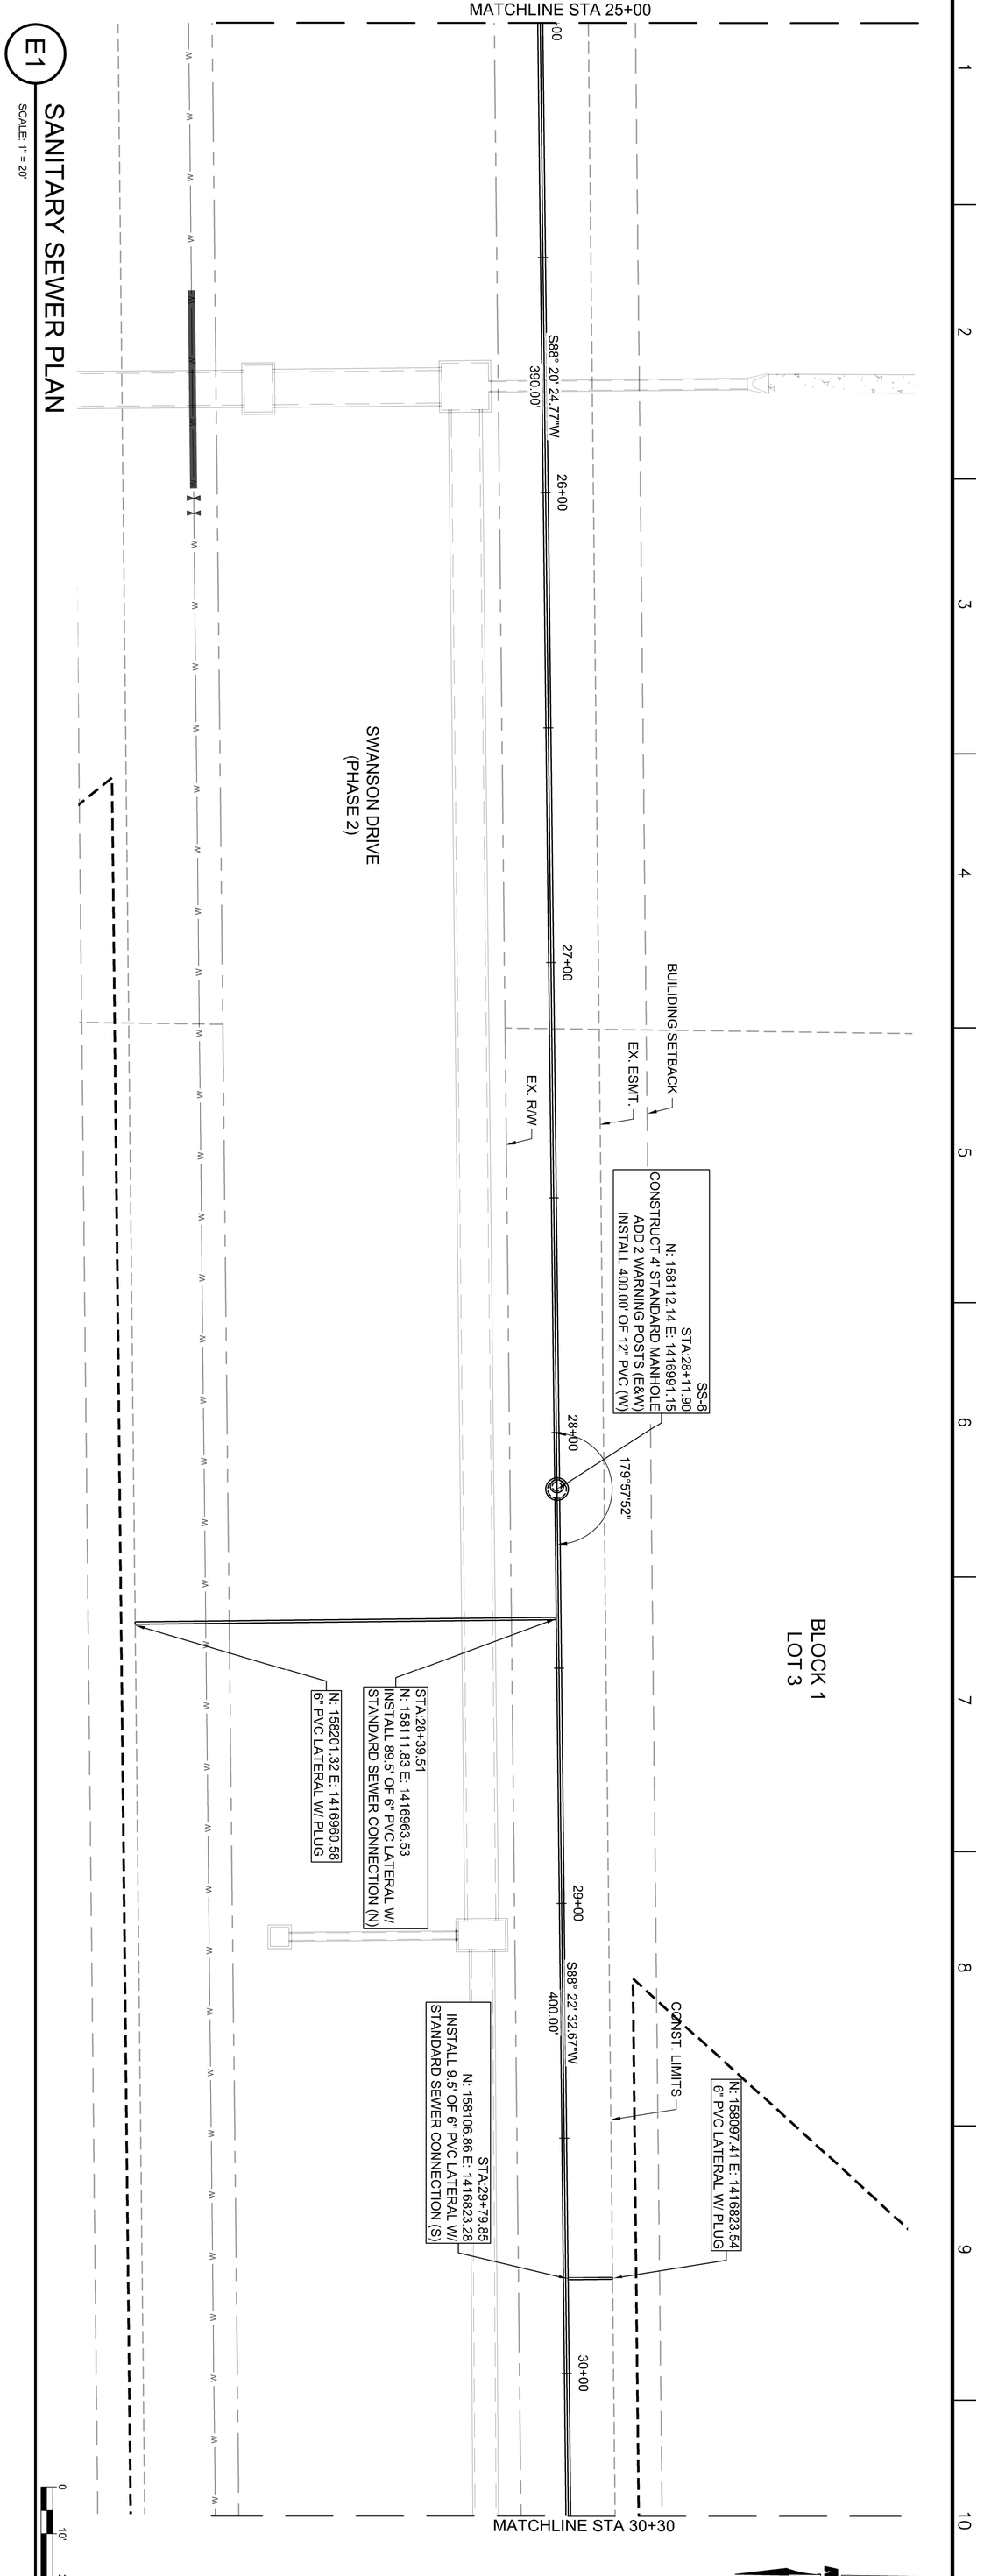

REV.	DATE	DESCRIPTION	BY
1	10/18/24	ADDENDUM 1	AJM

PROJECT NAME

CITY OF SALINA, KS
SALINA AIRPORT
AUTHORITY (SAA)
PROJECT 80
PHASE I

SEAL

DARREN JOHN WEYER
LICENSED
28395
10/21/2024
KANSAS
PROFESSIONAL ENGINEER

CONSULTANTS

WILSON & COMPANY
1700 EAST IRON AVE.
SALINA, KS 67401
PHONE: 785-827-0433
FAX: 785-827-5949
www.wilsonco.com

PROJECT NO: 24-000-292-01
DESIGNED BY: TAW
DRAWN BY: TAW
CHECKED BY: DJM
DATE: 10/21/2024

SHEET TITLE
SANITARY SEWER PLAN & PROFILE

SHEET NO:
50 OF 103