CAMPBELL & JOHNSON ENGINEERS, P.A.
ENGINEERS • ARCHITECTS • LAND SURVEYORS
785-243-1755 • 113 WEST SEVENTH STREET • CONCORDIA, KANSAS 66901

DRWN BY: JPJ	CHK'D BY: KPJ/DND	SHEET # 15 OF 60

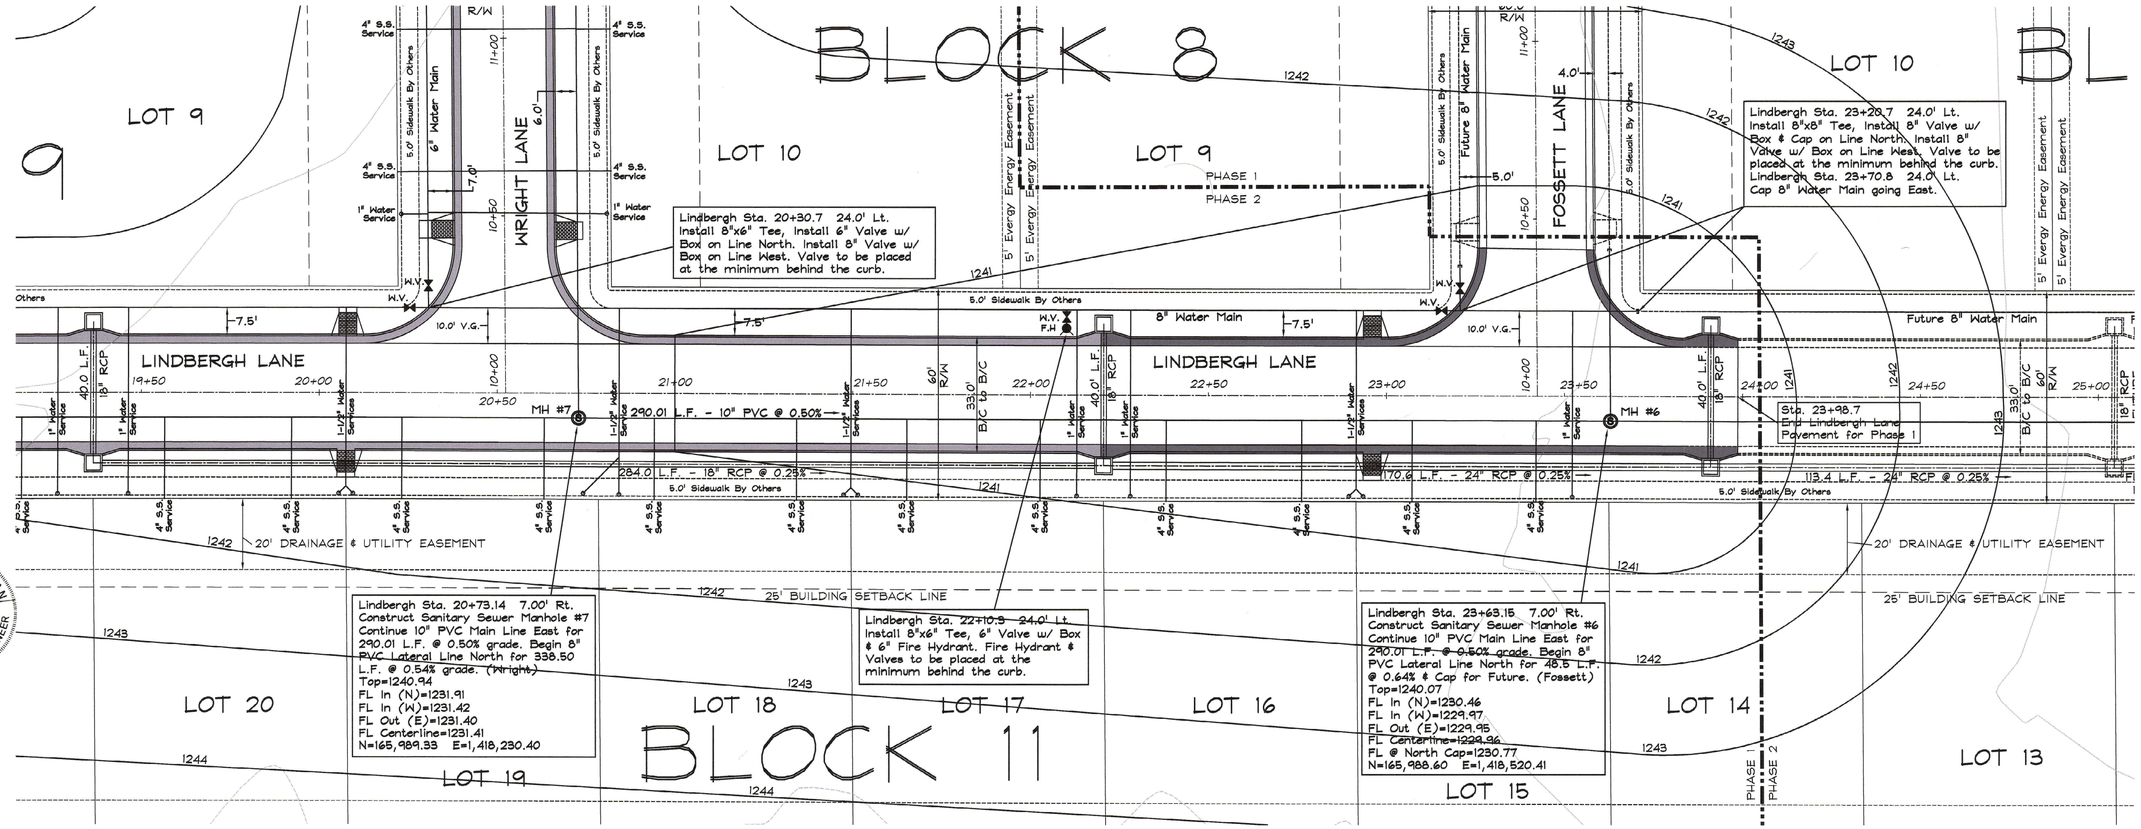

DONALD N. DEAN
7603
1/24/2023
KANSAS
PROFESSIONAL ENGINEER

LINDBERGH - WATER & SEWER

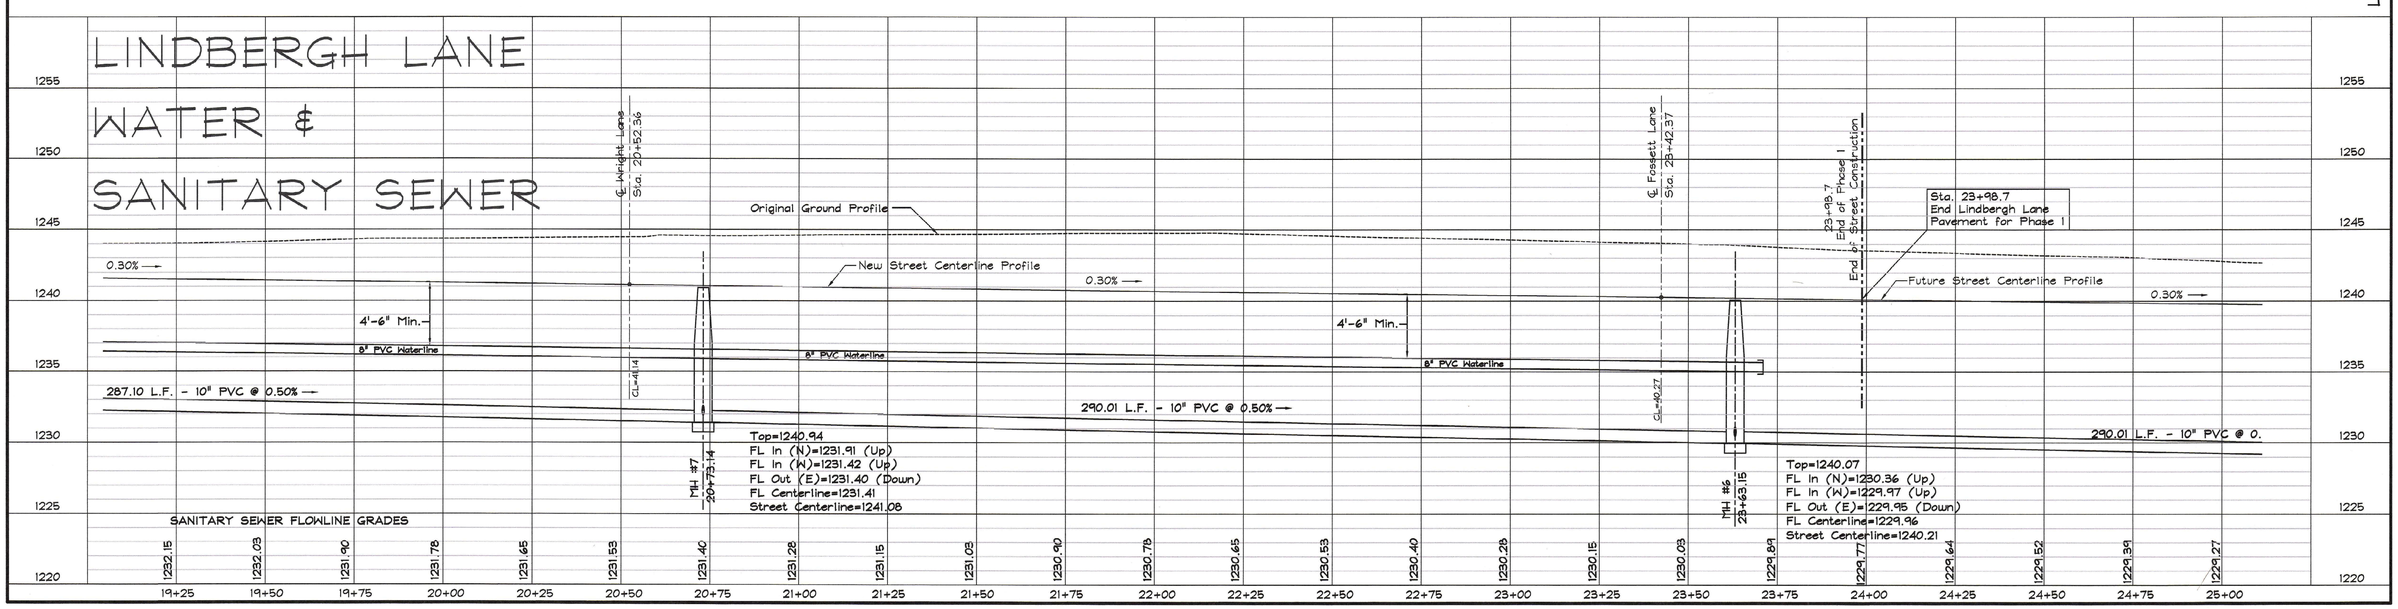

1/23/2023 3:27:52 PM